

A Luxury Apartment Situated Within An Exclusive Gated Development

Eastbury Avenue,Northwood, HA6 3FL

ROBSONS



Asking Price: £2,000 pcm

A Luxury Apartment Situated Within An Exclusive Gated Development

Eastbury Avenue,Northwood, HA6 3FL

• SECURE GATED DEVELOPMENT • ONE BEDROOM • LIVING ROOM with LARGE BALCONY • DESIGNER BATHROOM & KITCHEN • BOSCH INTERGRATED APPLIANCES • LIFT TO ALL FLOORS • ALLOCATED UNDERGROUND PARKING • SECURE PRIVATE LOCKER • UNDERFLOOR HEATING with INDIVIDUAL ROOM CONTROL • UNFURNISHED

Description

Robsons are proud to bring to market this luxury apartment situated within an exclusive gated development. Located on one of the area's most popular residential roads, this one bedroom apartment has been expertly designed and skilfully finished to very a high standard. The apartment consists, entrance hall, designer bathroom and kitchen with integrated Bosch appliances, living room with large balcony overlooking the stunning communal gardens, principle bedroom with floor to ceiling fitted wardrobes and Juliet balcony and a useful hallway storage cupboard containing the washer/dryer. Other features include, allocated underground parking, communal gardens with amenity space, secure cycle storage, private storage locker, audio & video entry system, underfloor heating with individual room control, boiling water kitchen tap and a water softener.

Location

Ideally located on the edge of London, bordering the leafy community of Northwood, Asteria Place is a prestigious modern develpoment of execptional luxury apartments, positioned on one of the area's most popular residential roads, Eastbury Avenue. Asteria Place is within easy reach of local amenities, NATO HQ and Northwood Metropolitan line station.









Additional Information

- Local Authority:Three Rivers District Council
- Council Tax Band: D
- Deposit Amount: £2,307.00
- Reservation Payment: One weeks rent
- Energy Efficiency Rating: Band B
- Available Date: 16/12/2026








Approximate Area = 592 sq ft / 55 sq m

For identification only - Not to scale

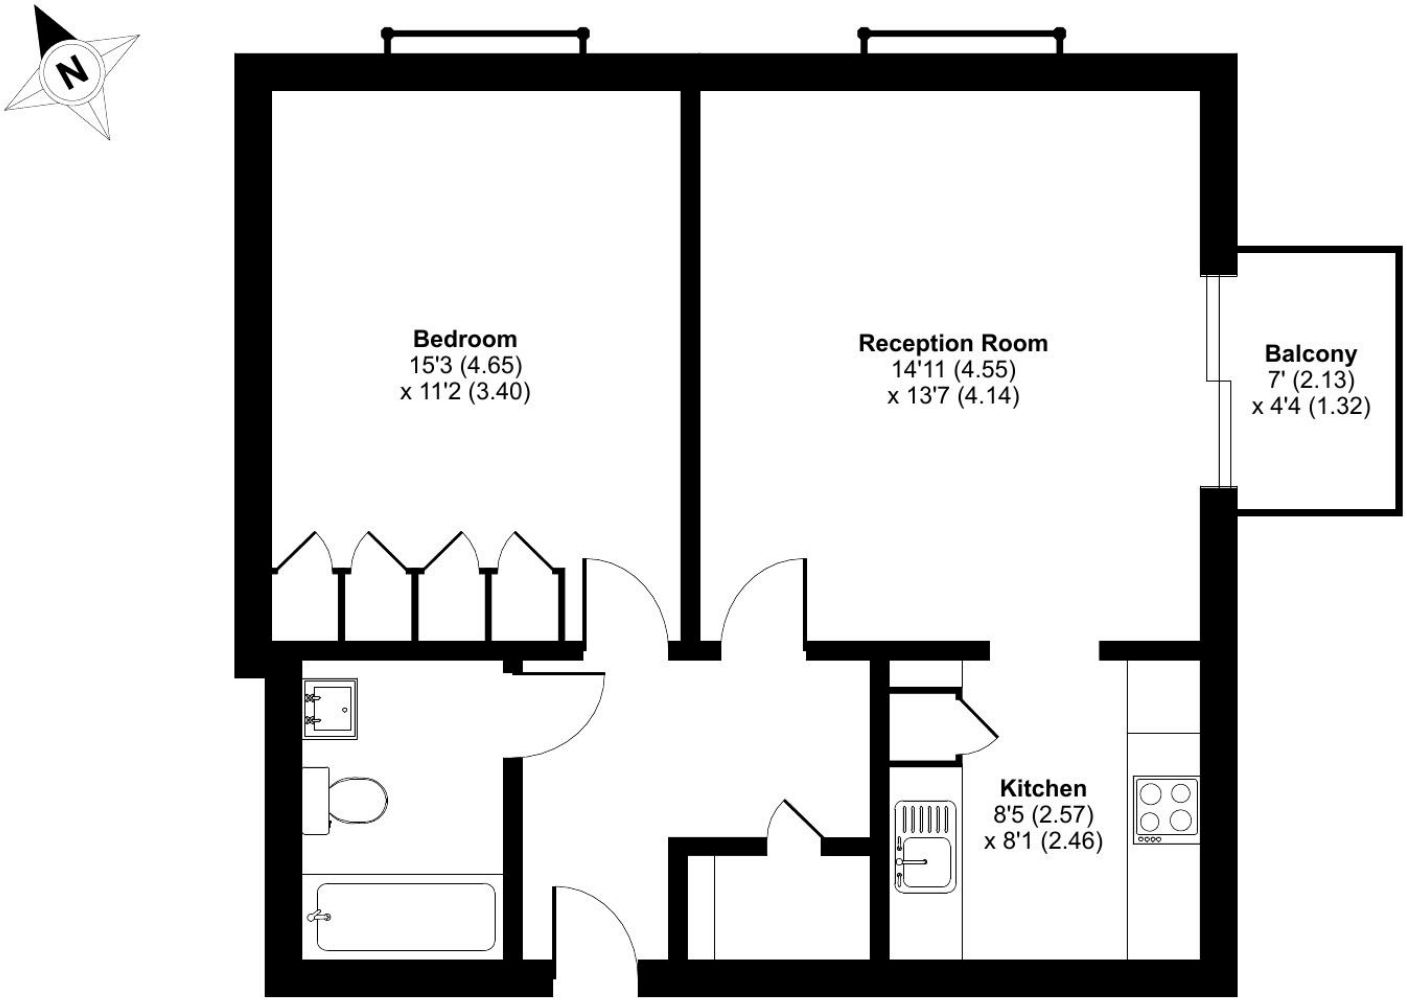

FIRST FLOOR

RICS Certified Property Measurer

Floor plan produced in accordance with RICS Property Measurement Standards incorporating International Property Measurement Standards (IPMS2 Residential). ©nichecom 2023. Produced for Robsons. REF: 964949

ROBSONS

Middlesex | Hertfordshire | Buckinghamshire

arla | propertymark PROTECTED

naea | propertymark PROTECTED

The Property Ombudsman